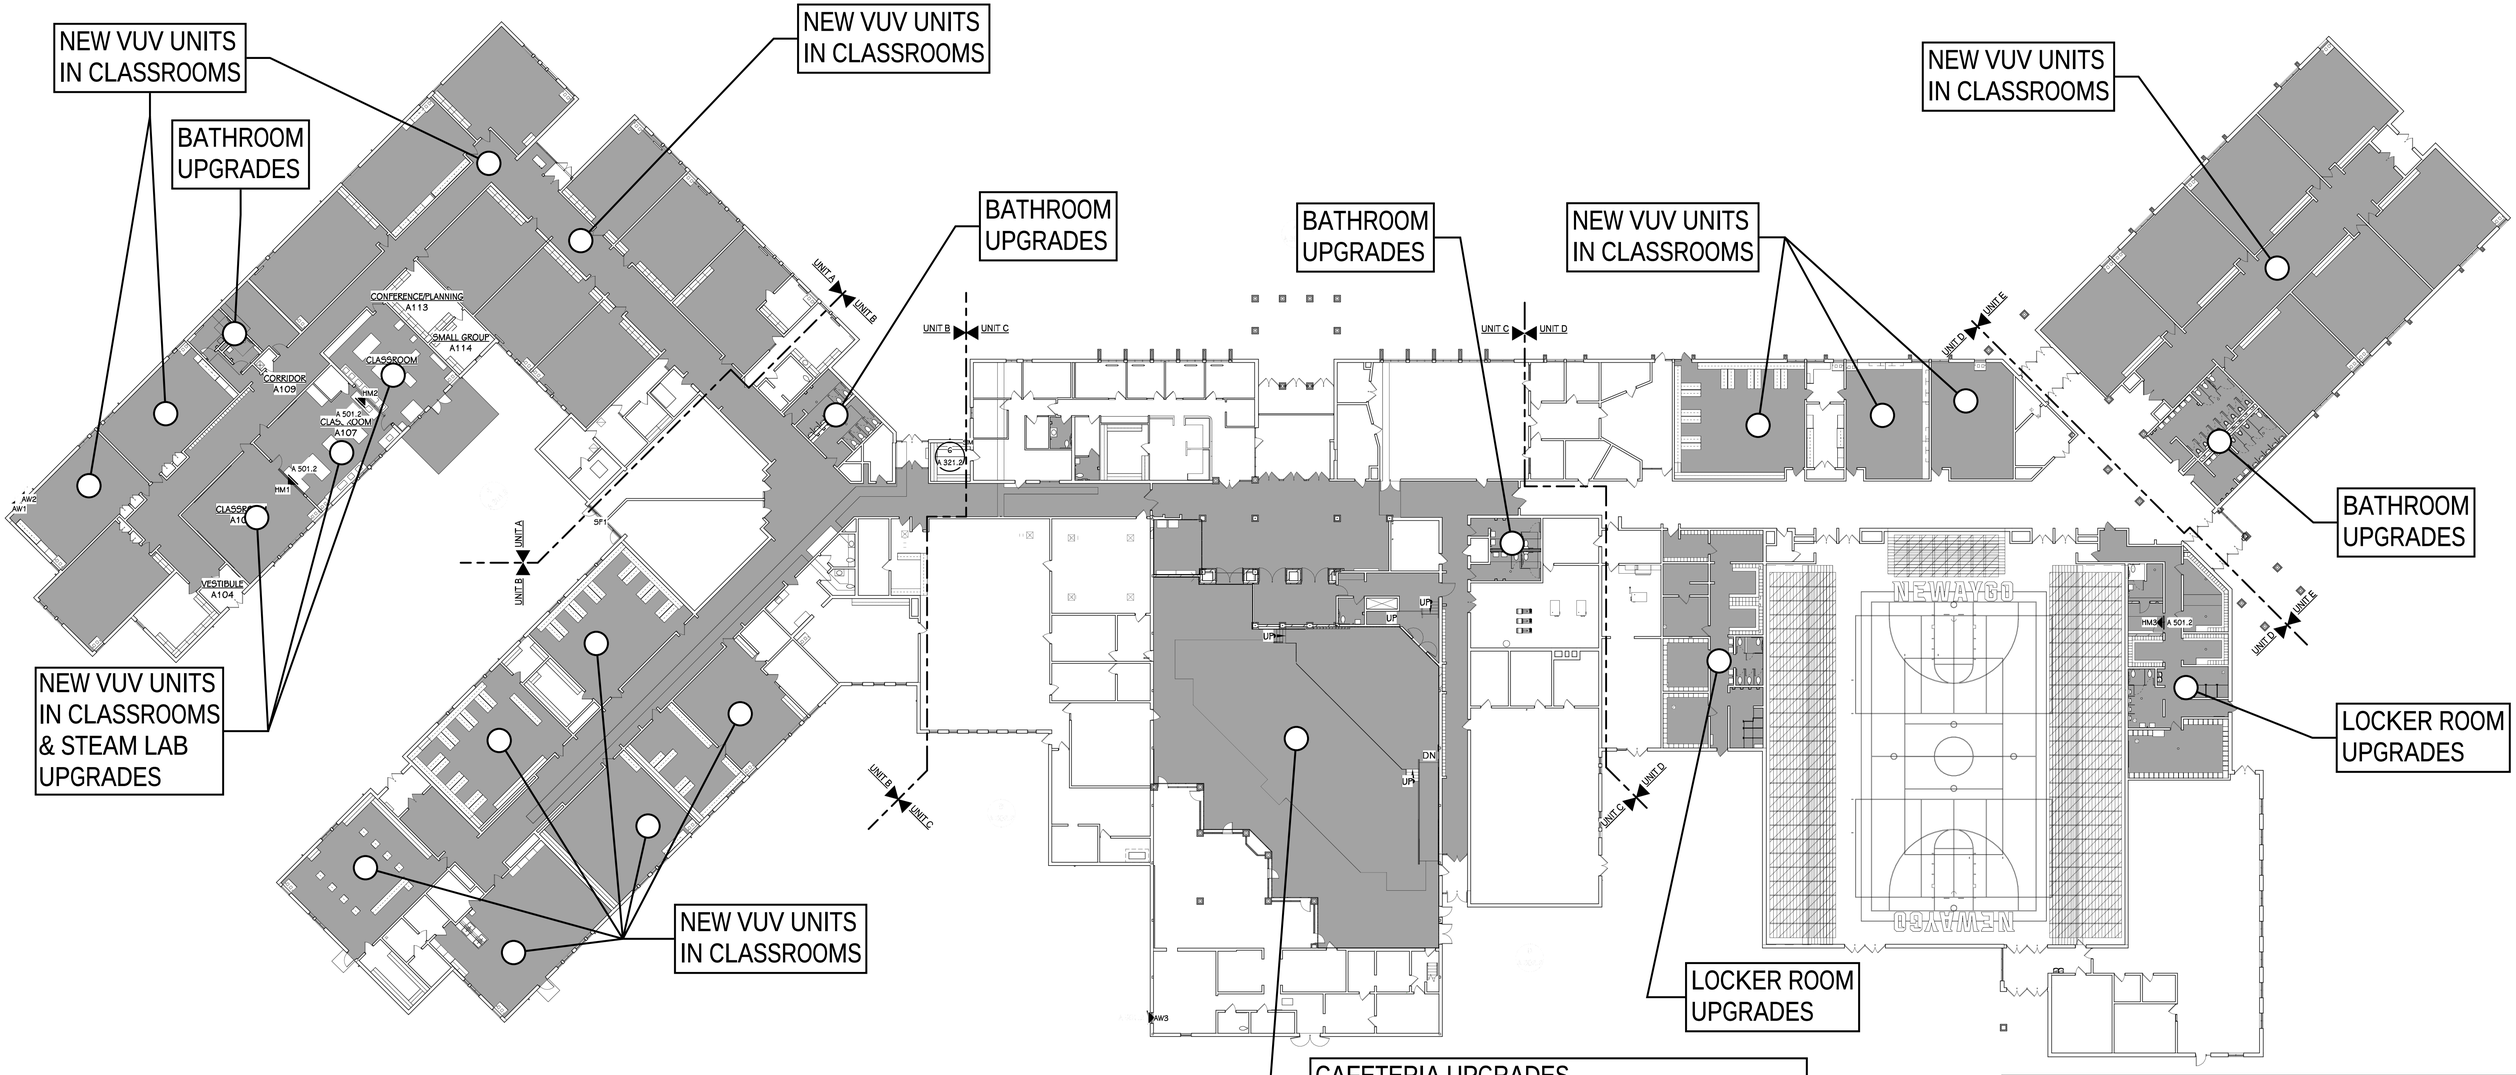

CAFETERIA UPGRADES
- INFILL SEATING AREA.
- RAISE STAGE
- UPGRADED LIGHTING AND SOUND SYSTEM
- IMPROVED ENTRY FROM LOBBY

BUILDING WIDE IMPROVEMENTS:
- SELECT MECHANICAL UPGRADES/IMPROVEMENTS
- LIGHTING UPGRADES IN CLASSROOMS
- SELECT FINISH UPGRADES IN HIGHLIGHTED AREAS
- SANITARY LINE IMPROVEMENTS
- METAL FASCIA/SOFFIT IMPROVEMENTS
- LOCKER ROOM AND TOILET ROOM FIXTURE UPGRADES
- TECHNOLOGY UPGRADES
- CLASSROOM FURNITURE UPGRADES
- SELECT WINDOW REPLACEMENTS

NEWAYGO HIGH SCHOOL - OVERALL FLOOR PLAN

01/12/2026